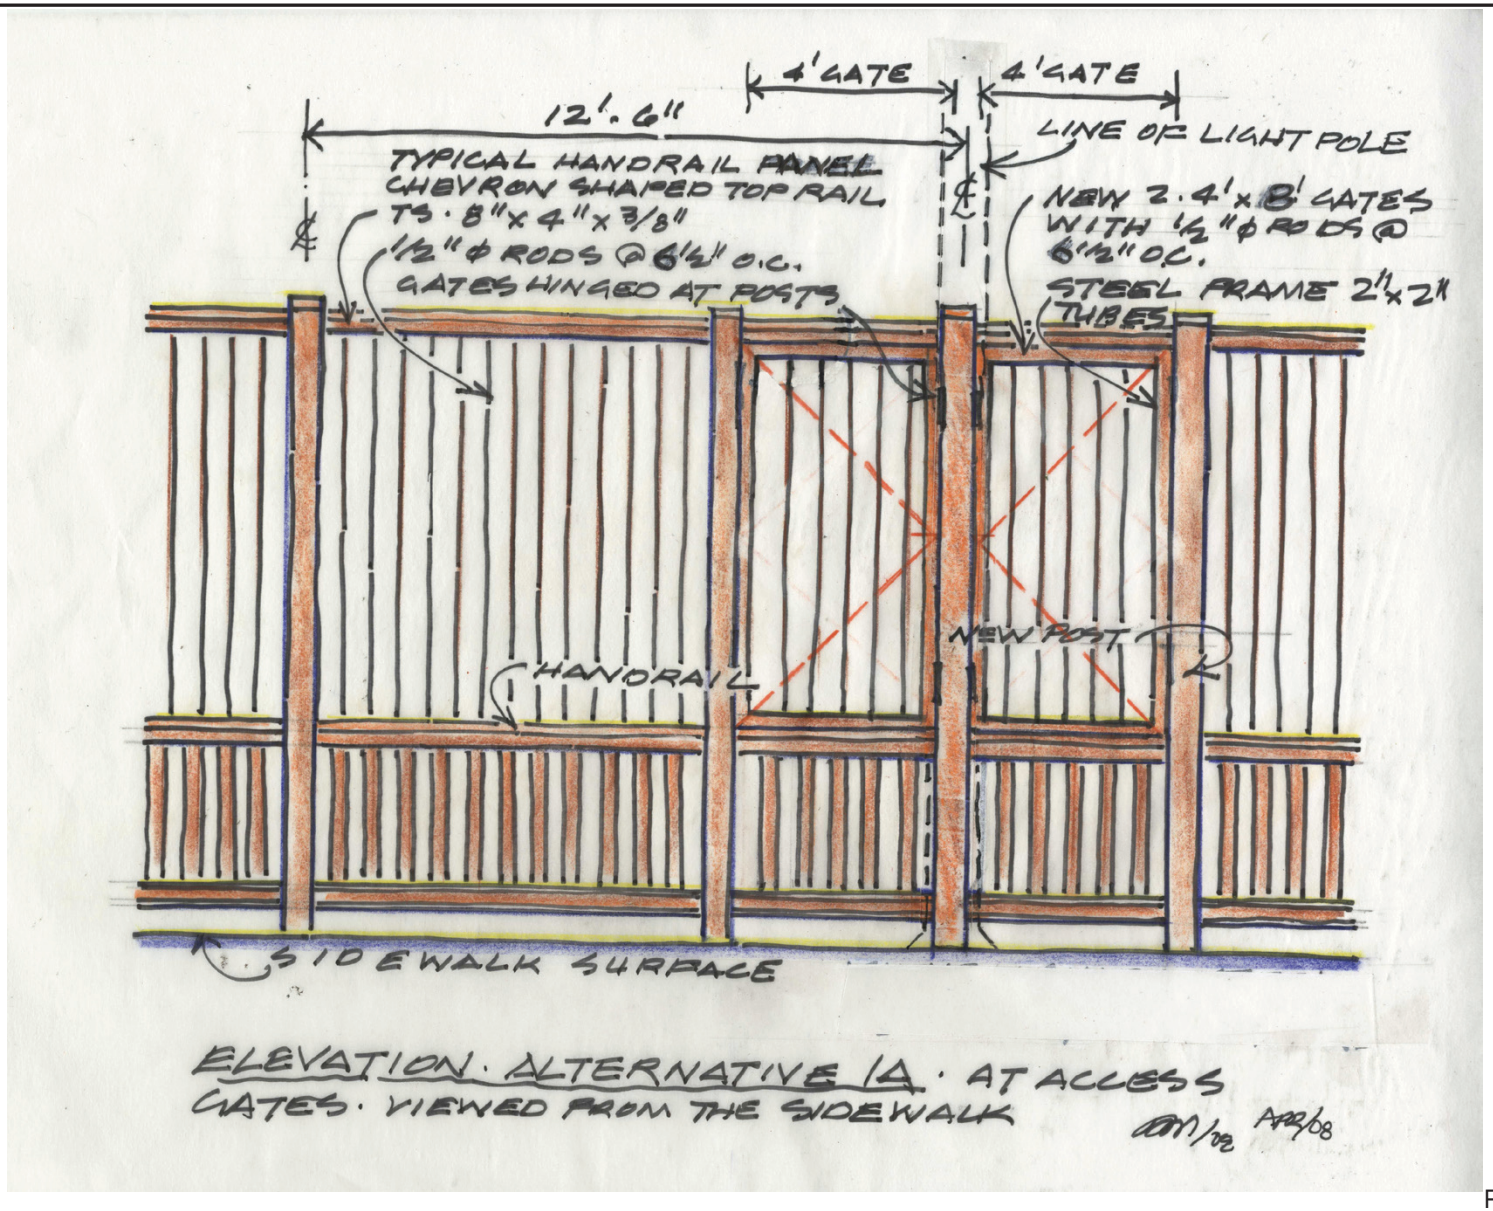

FIGURE 1-5
ALTERNATIVE 1A: ELEVATION AT ACCESS GATES

Source: macdonald architects, 2008

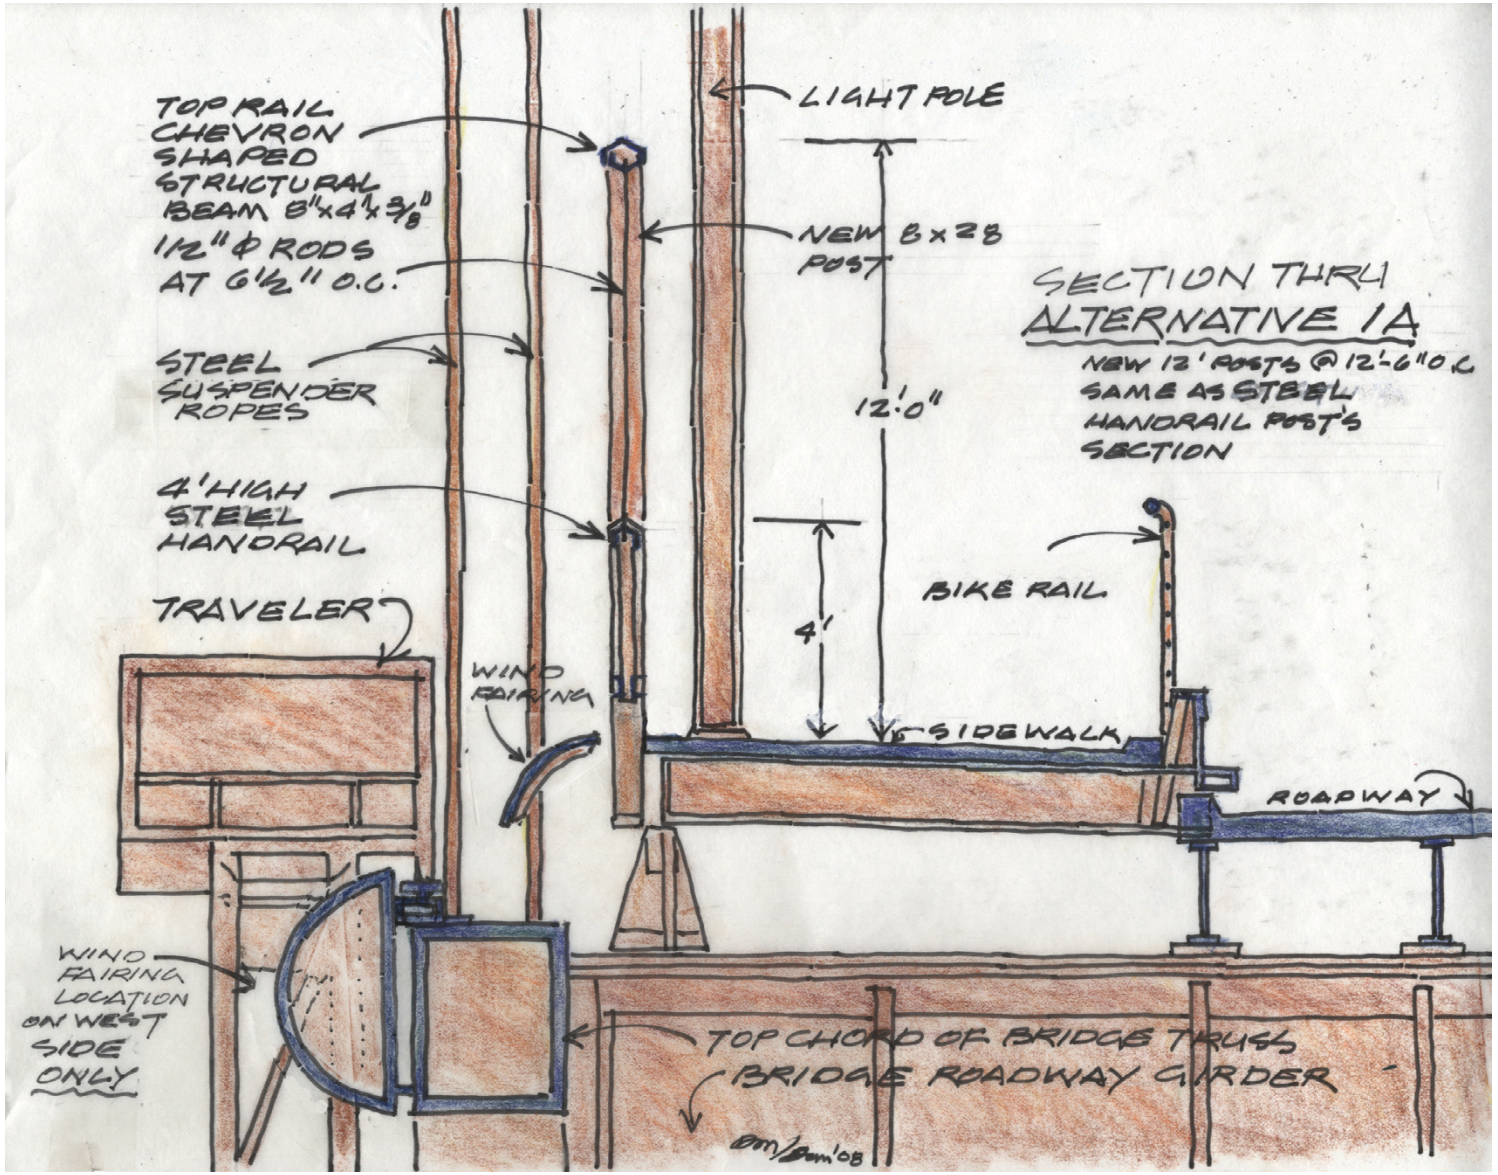

FIGURE 1-6
ALTERNATIVE 1A: CROSS SECTION

Source: macdonald architects, 2008

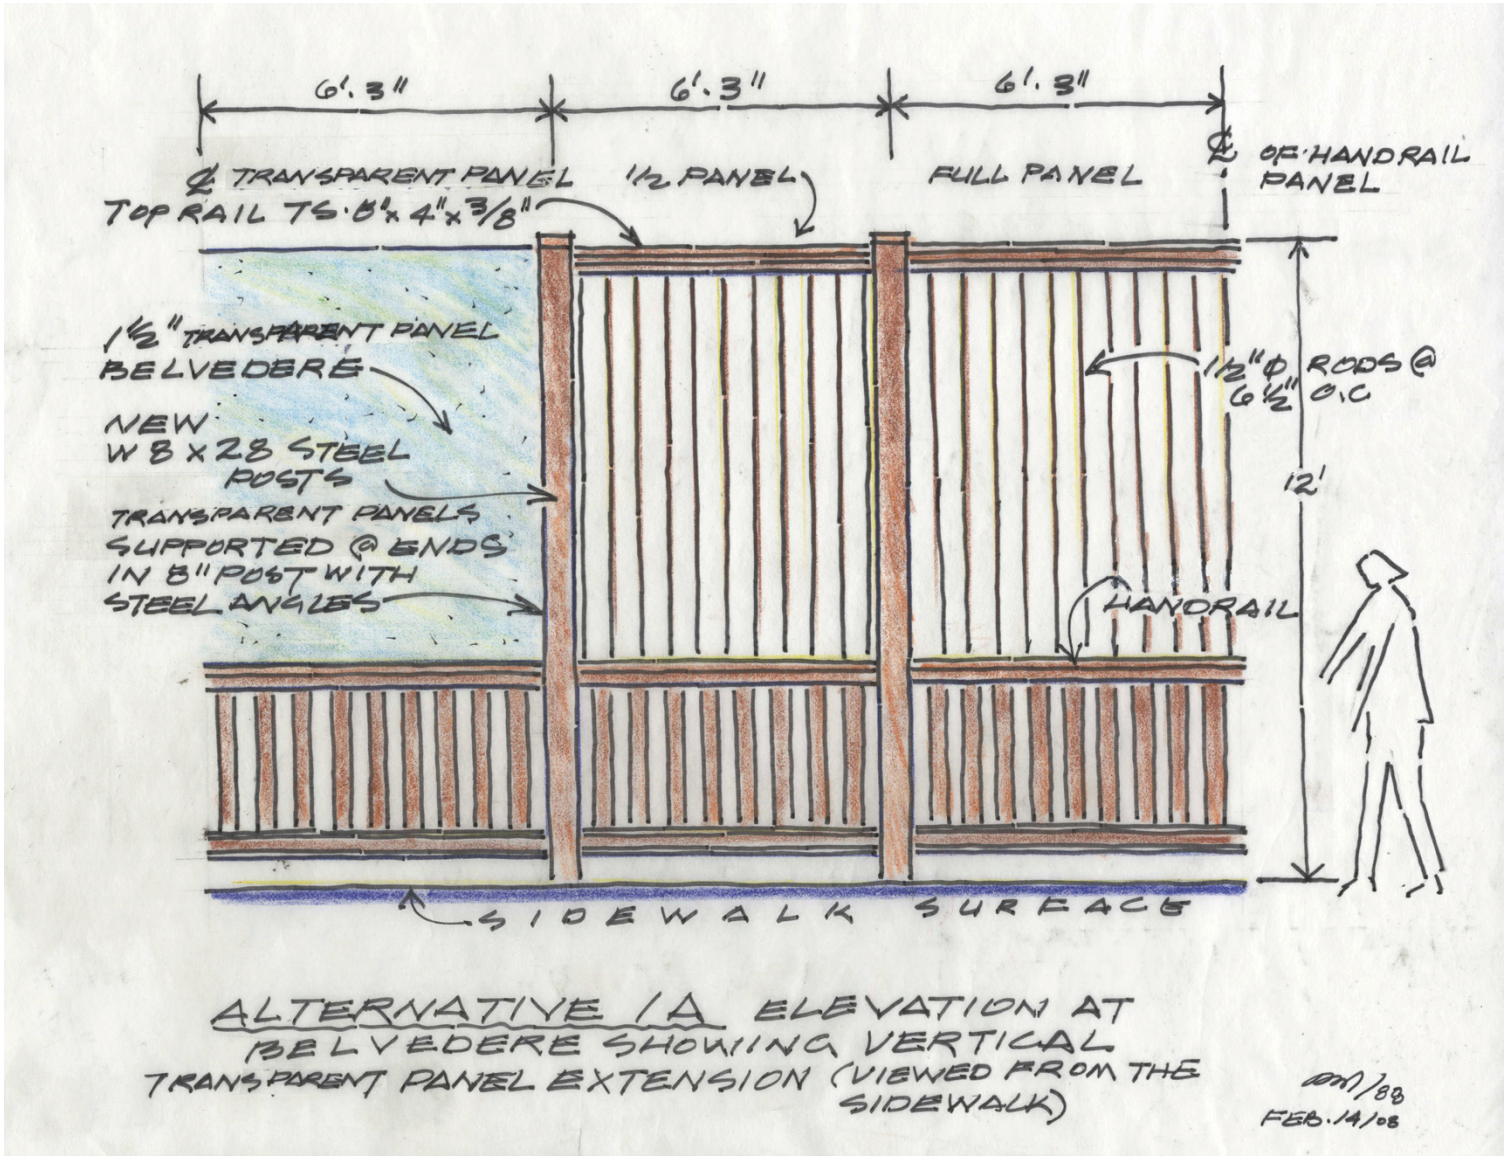

FIGURE 1-7
ALTERNATIVE 1A: ELEVATION AT BELVEDERE

Source: macdonald architects, 2008